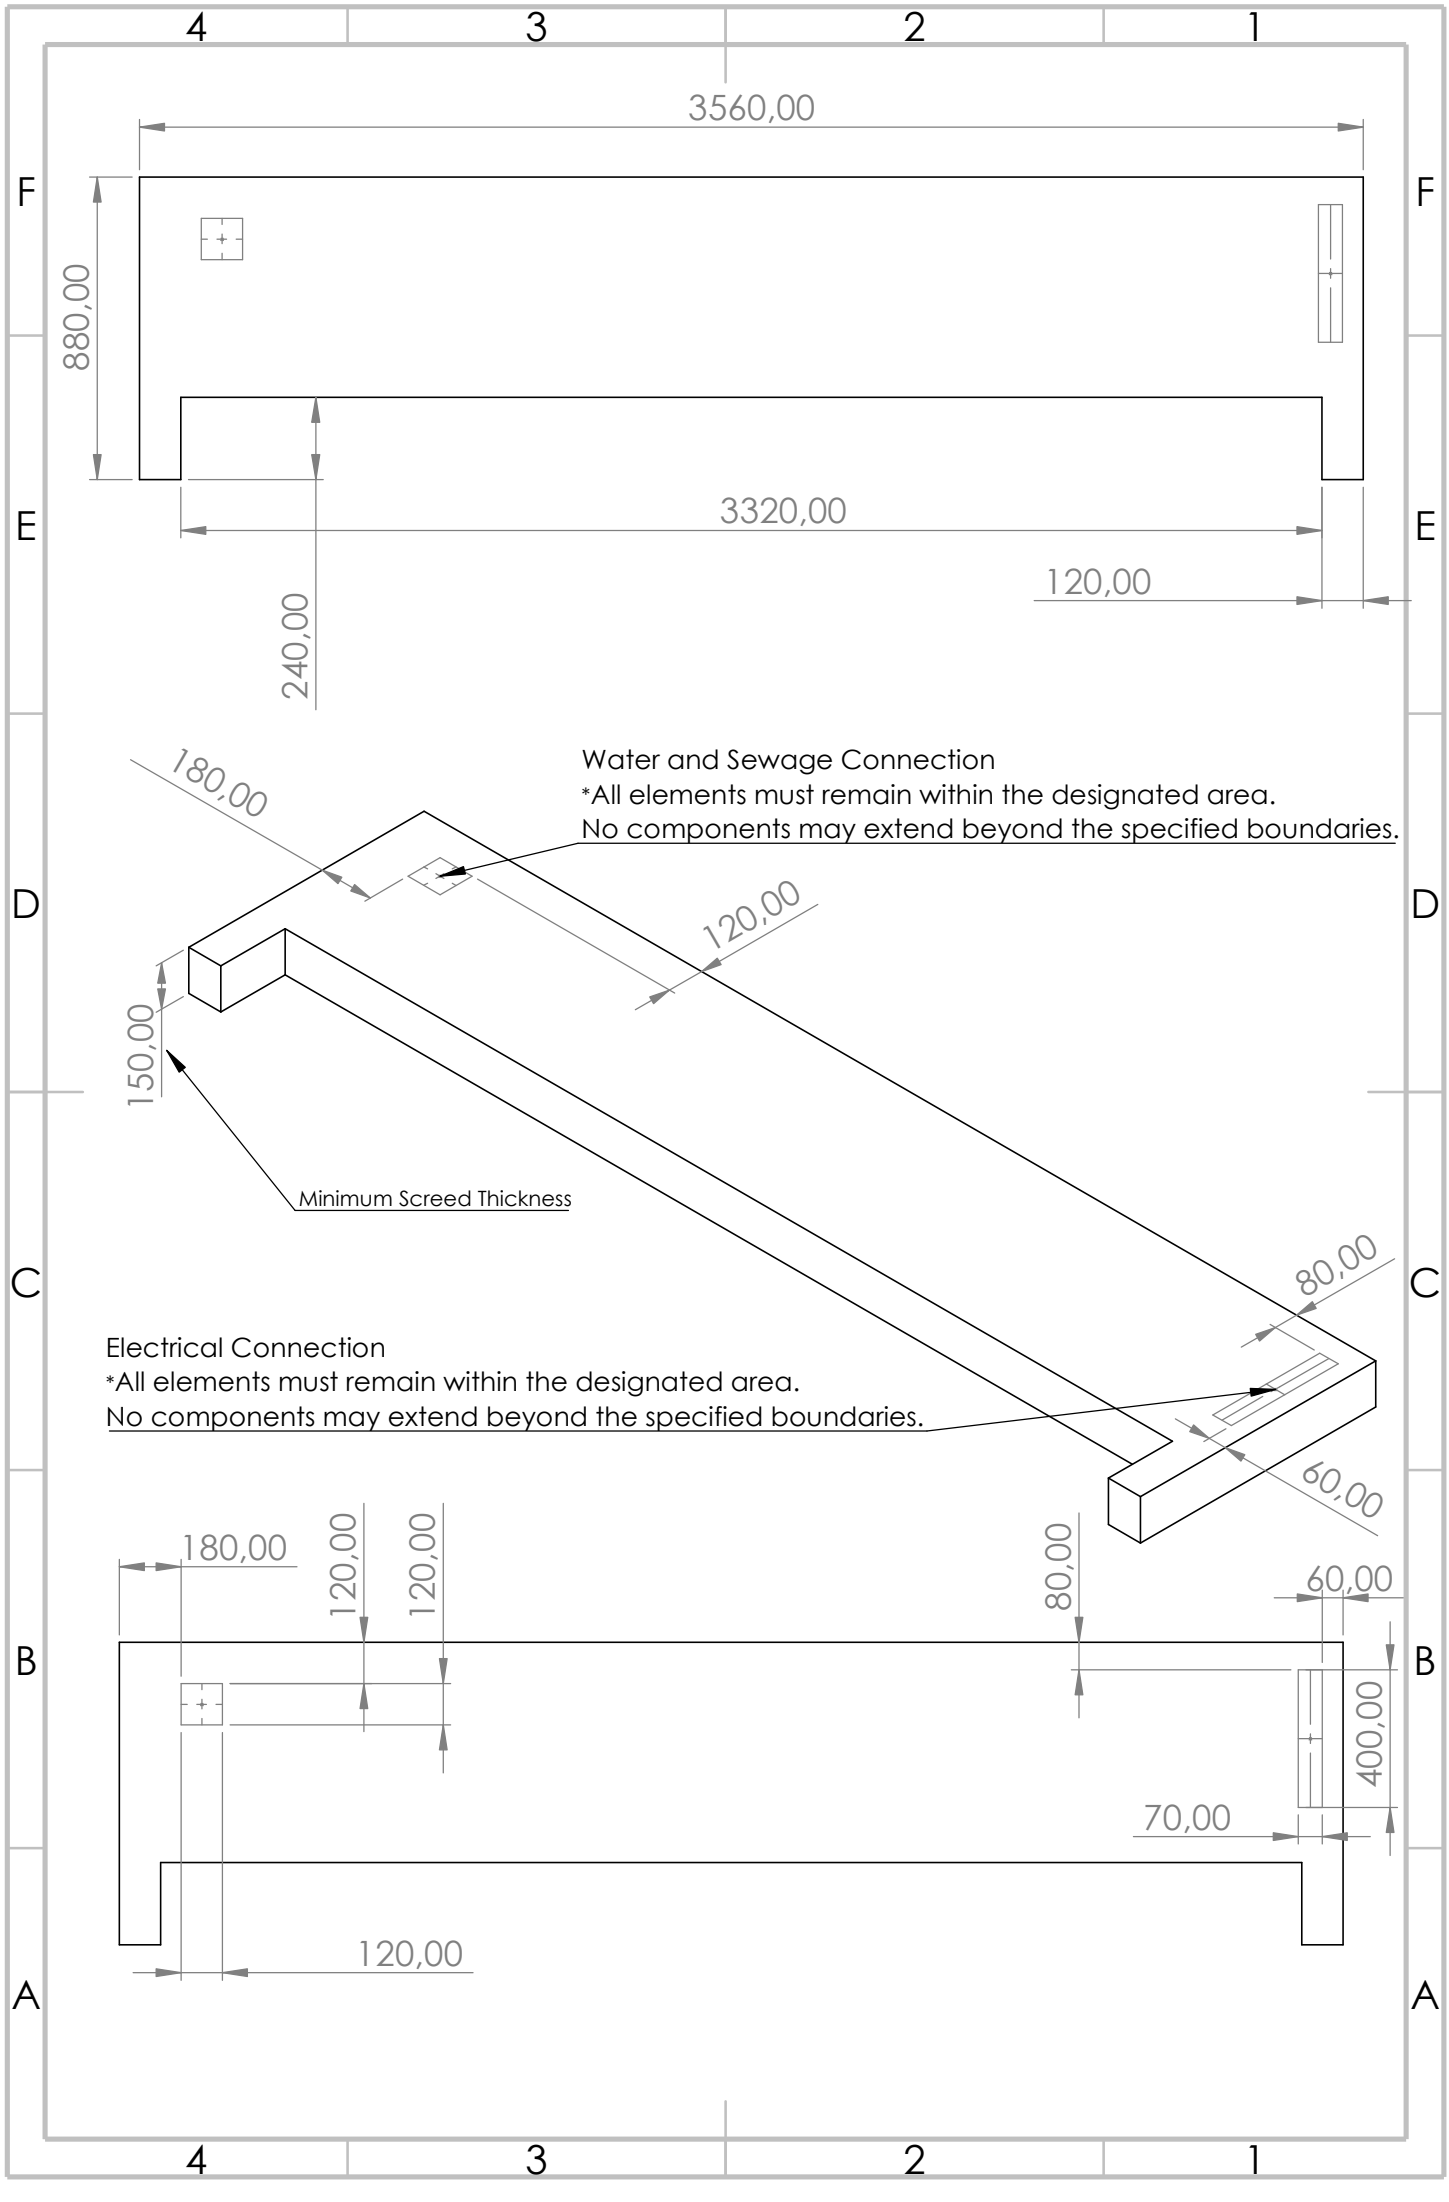

3560,00
880,00
3320,00
120,00
240,00
180,00
Water and Sewage Connection
*All elements must remain within the designated area.
No components may extend beyond the specified boundaries.
120,00
150,00
Minimum Screed Thickness
80,00
Electrical Connection
*All elements must remain within the designated area.
No components may extend beyond the specified boundaries.
60,00
180,00
120,00
120,00
80,00
60,00
400,00
70,00
120,00